Package 4

Move Hall Back & Refurbish Pavillion

Location Notes

- Hall building moved North and West diagonally to
  - Align West edge of hall building with West wall of pavilion.
  - Kitchen removed from North edge of building and building to abut asphalt outside pavilion.
  - Possibly expand existing hall footprint to South West / North East - if budget permits.

Amenities

- Cohesive plan to connect and renovate interior of hall and pavilion to provide amenity.
- Exterior work connecting hall with expanded open space and park, if budget permits.
- Do minimum with office space.

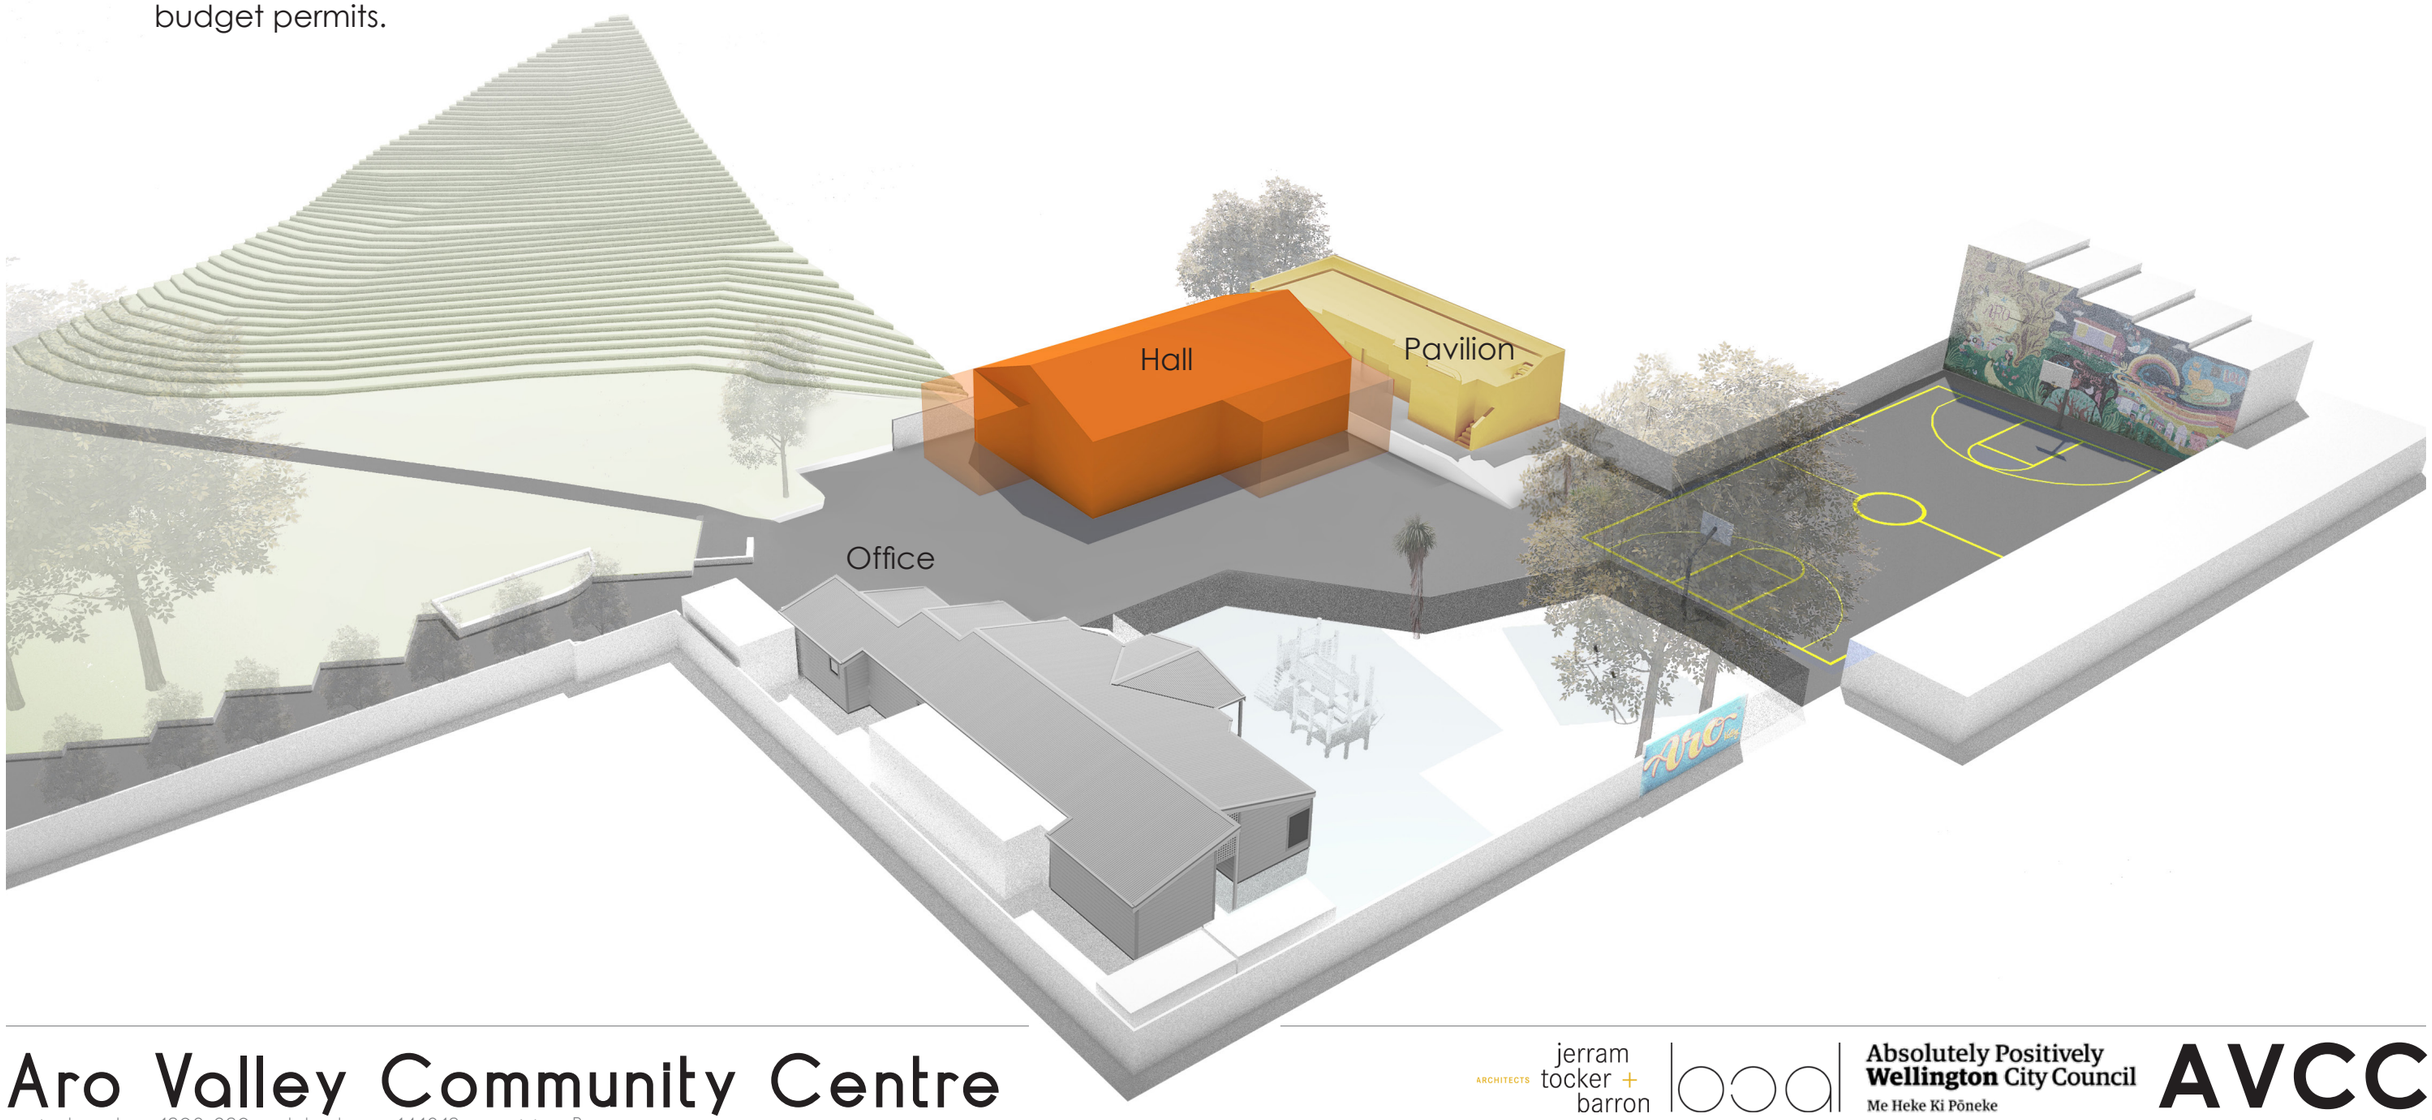

Aro Valley Community Centre

project number: 1802-980 date drawn: 14.12.18 revision: B

ARCHITECTS jerram tocker + barron

Absolutely Positively **Wellington** City Council
Me Heke Ki Pōneke

AVCC

Package 4

Move Hall Back & Refurbish Pavillion

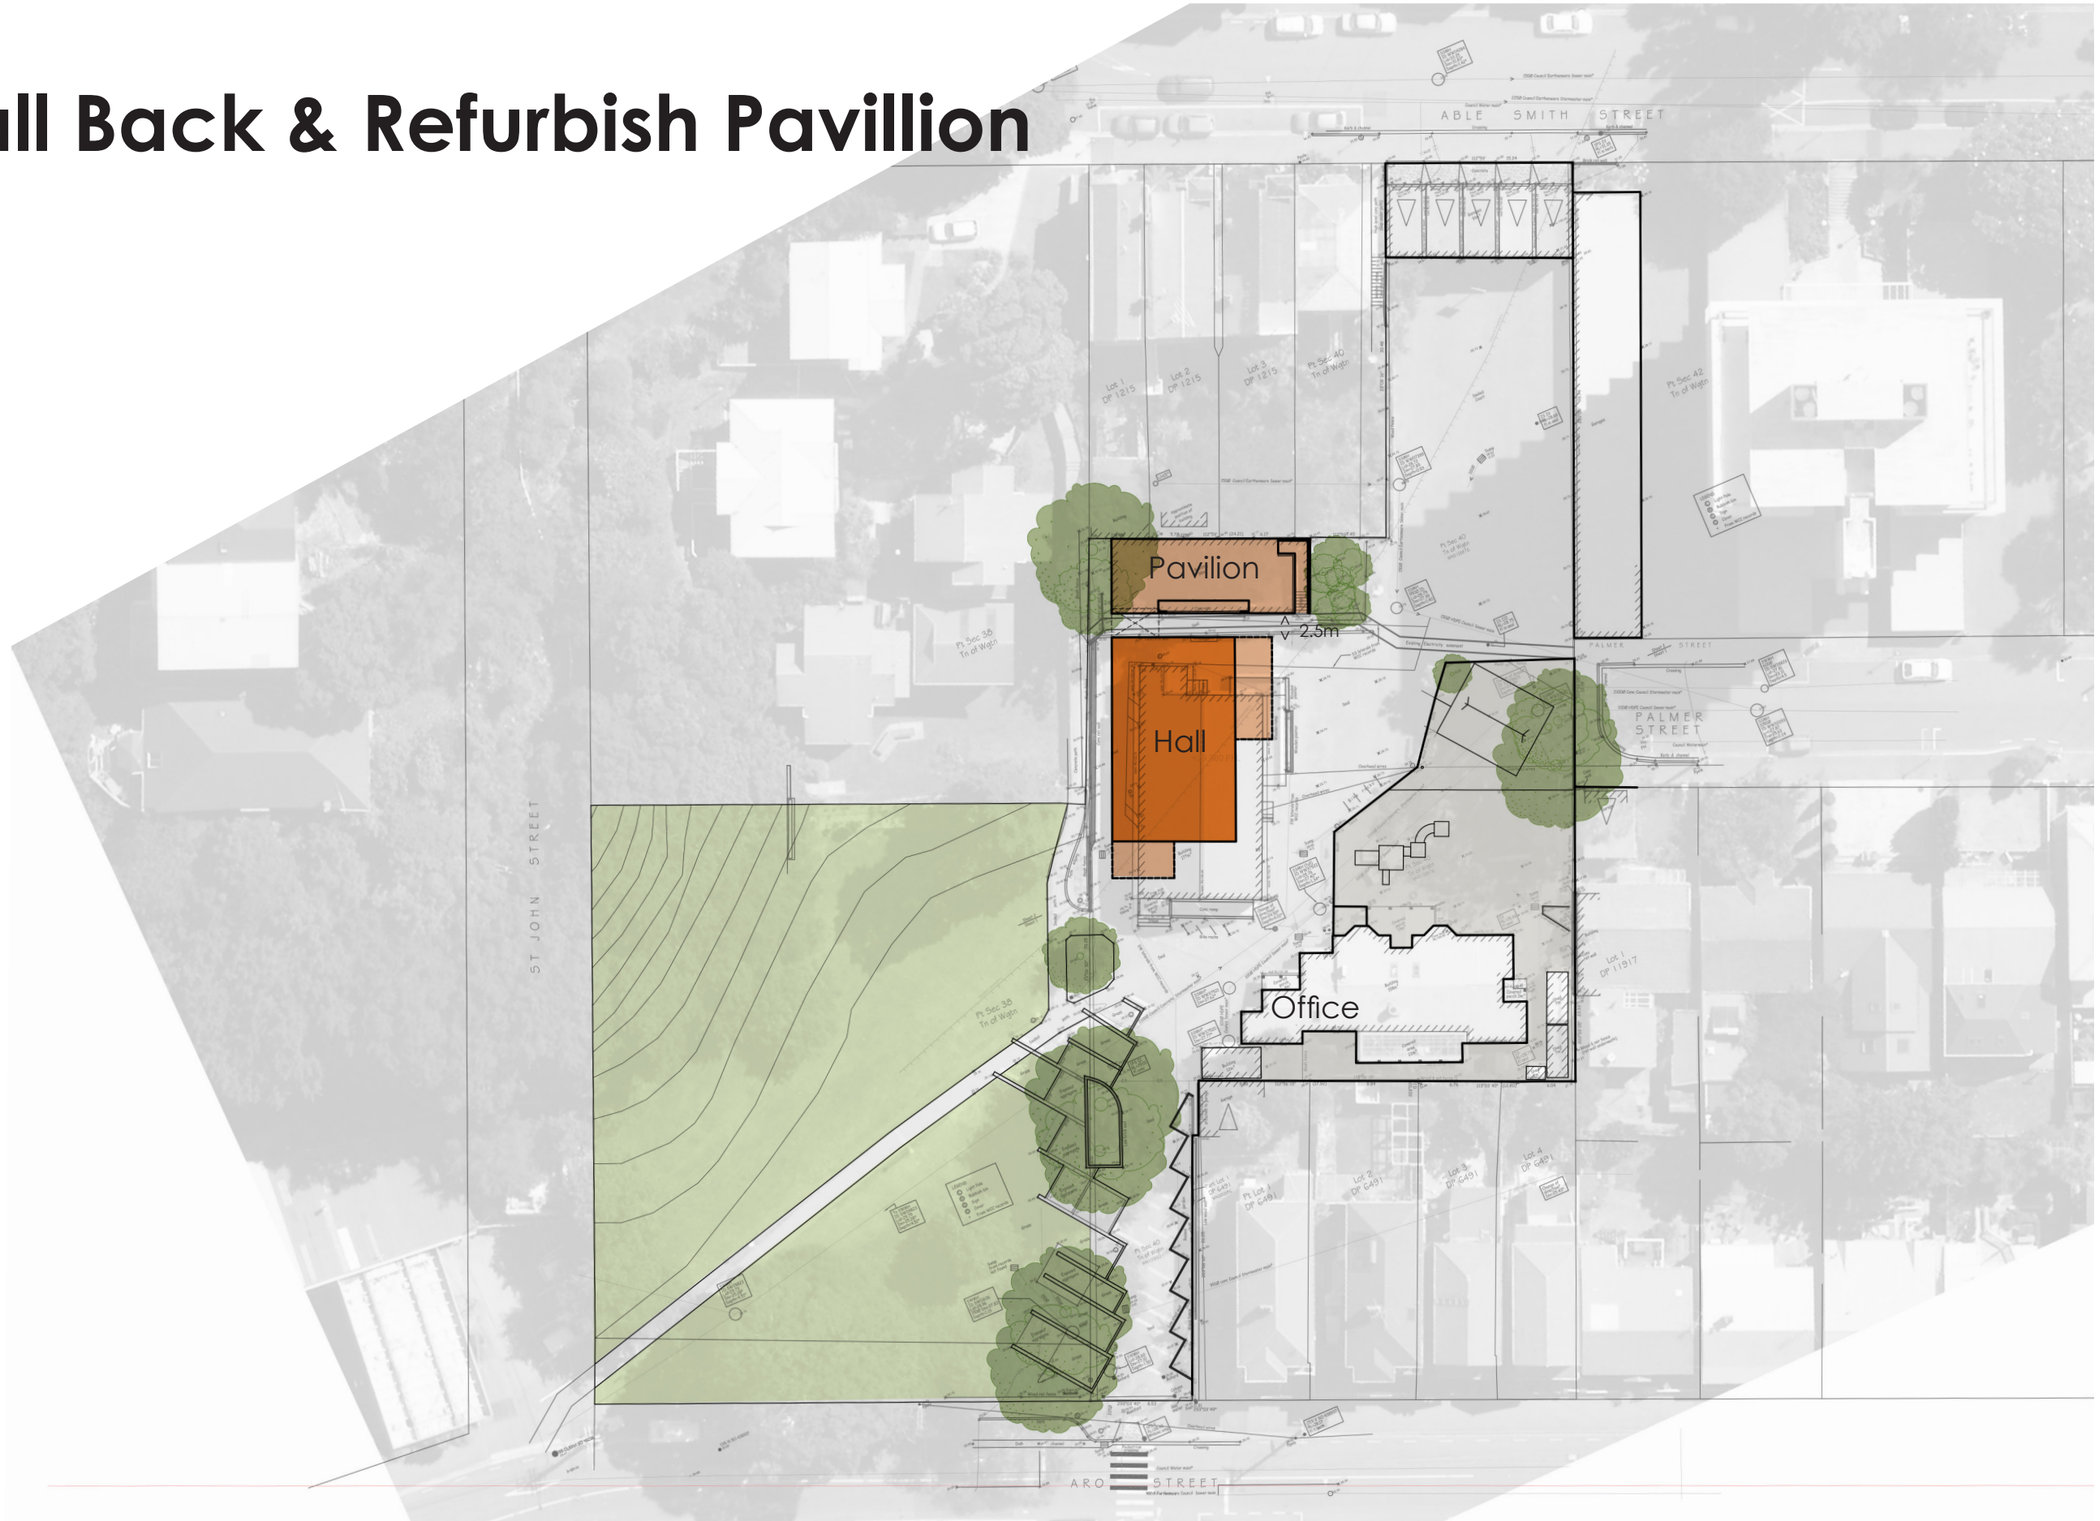

Aro Valley Community Centre

project number: 1802-980 date drawn: 14.12.18 revision: B

ARCHITECTS jerram tocker + barron

Absolutely Positively **Wellington** City Council
Me Heke Ki Pōneke

AVCC